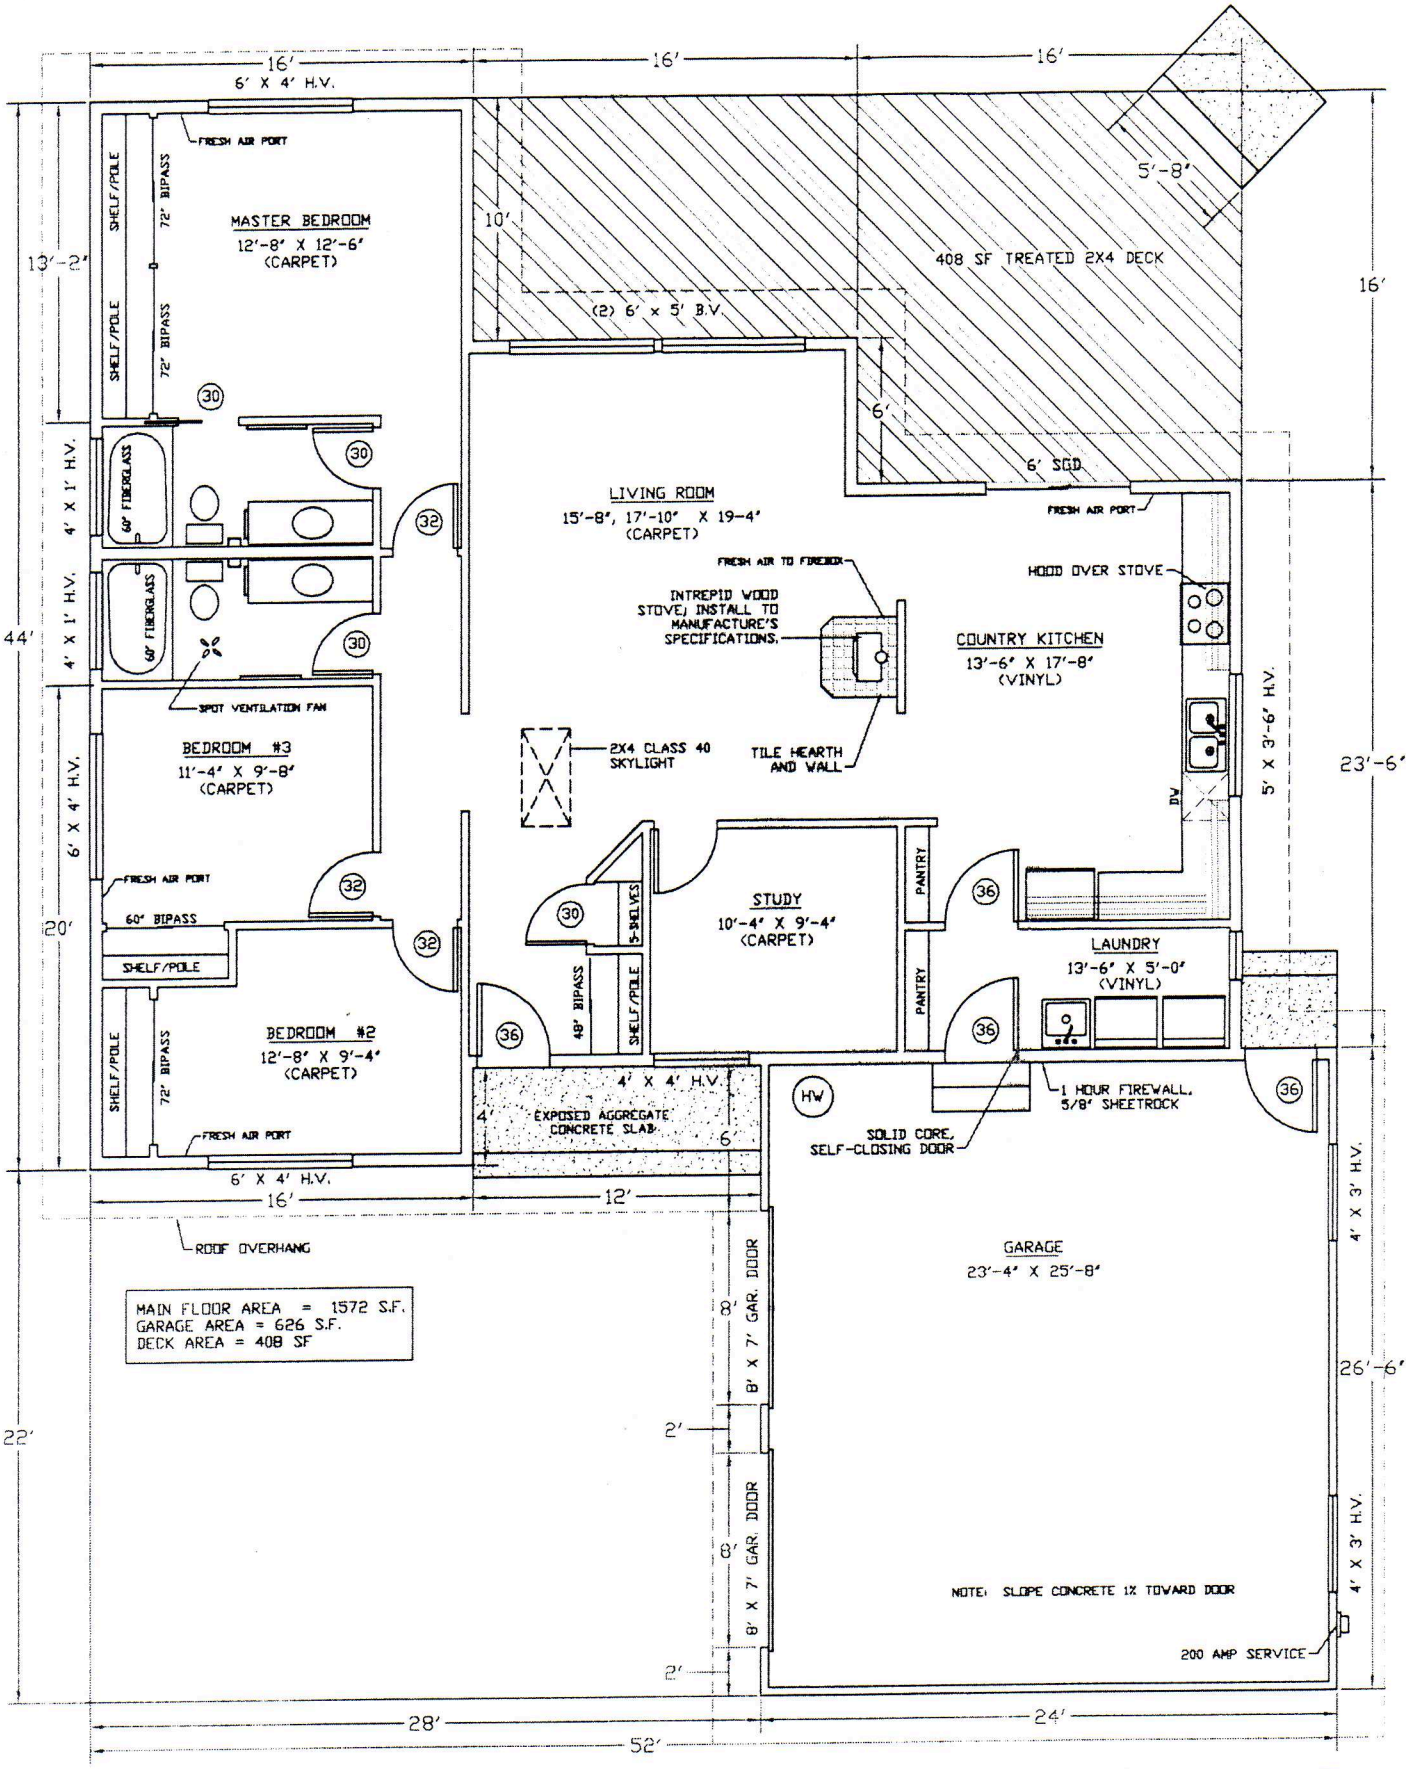

TECHNICAL DESIGN

NEW HOME FOR: BENJAMIN & DANELL JOSLIN

MAIN FLOOR PLAN | SCALE: 1/8" = 1'

PLANWORK BY STUDENT NAME PLUS ADDRESS PLUS PHONE NUMBER

PAGE 1/8